



FIRST FLOOR

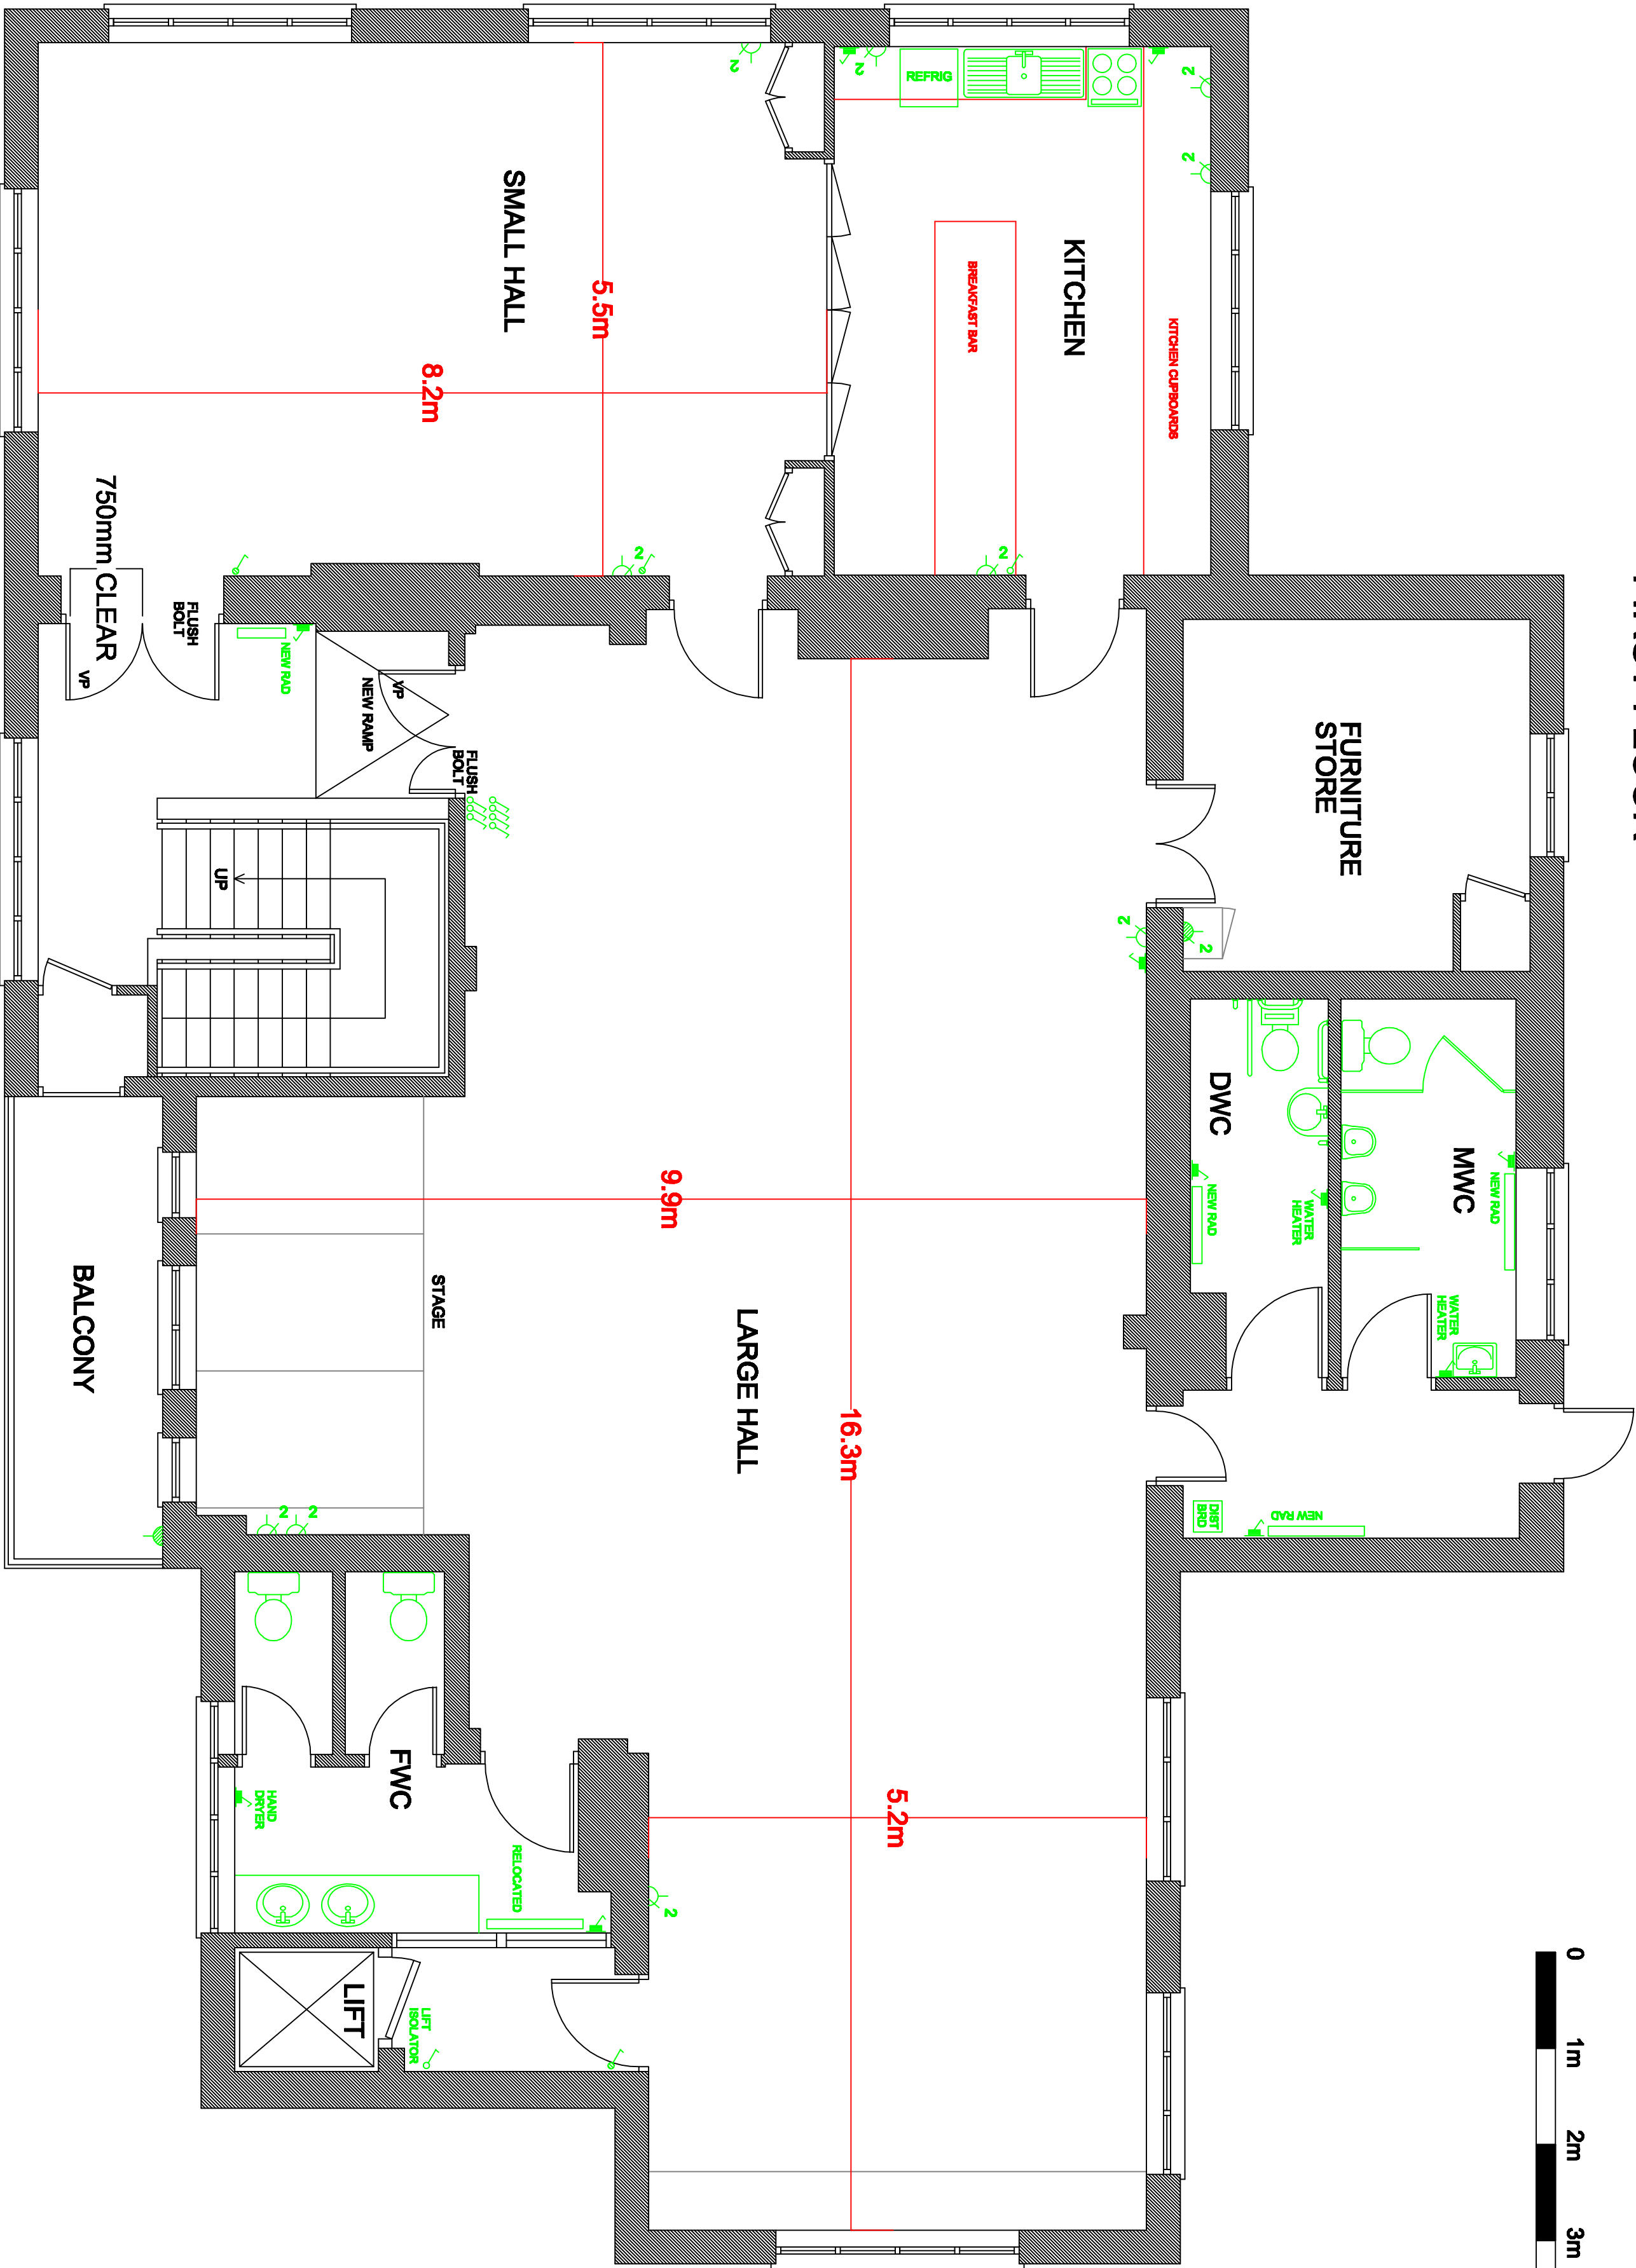

GROUND FLOOR ENTRANCE

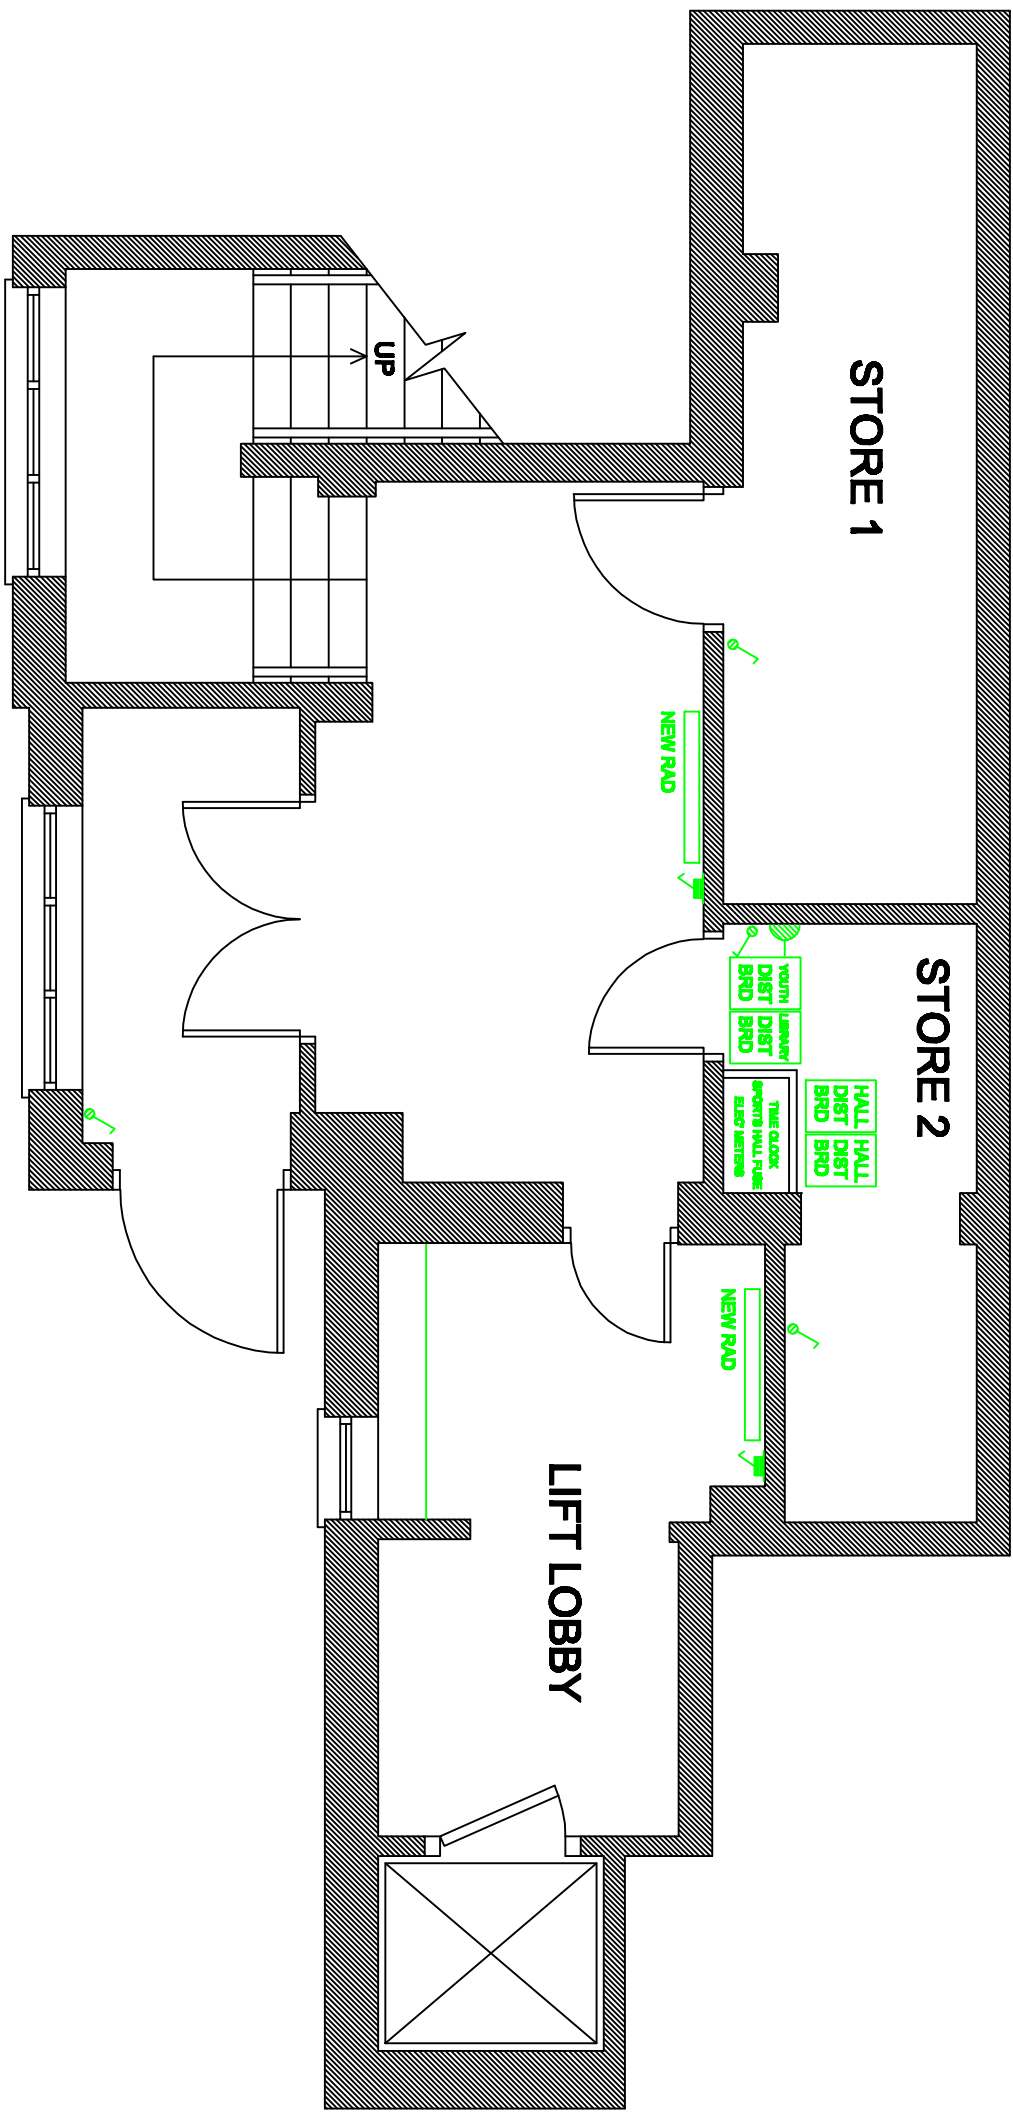

KEY - EXISTING SERVICES

- CEILING MOUNTED FLUORESCENT STRIP LIGHT
- NON-MAINTAINED EMERGENCY BRICK LIGHT
- FLUORESCENT CEILING MOUNTED BUTTON LIGHT FITTING
- PENDENT LIGHT FITTING
- SMOKE DETECTOR
- FIRE ALARM CALL POINT
- LIGHT SWITCH
- FIRE ALARM BELL
- SWITCHED SPUR
- DOUBLE SWITCHED SOCKET OUTLET
- SINGLE SWITCHED SOCKET OUTLET
- WATER FILLED FIRE EXTINGUISHER
- CARBON DIOXIDE FILLED FIRE EXTINGUISHER

KEY - NEW SERVICES

- CIRCULAR SINGLE TUBE LUMINAIRE FITTING - 55W LAMPS
- FLUORESCENT DOWNLIGHTER

ALL NEW AND EXISTING LIGHT FITTINGS TO BE CONTROLLED BY PIR SENSORS EXCLUDING STORE 1, 2, PORCH AND FIRST FLOOR LIFT LOBBY.

CLIENT	ETON WICK VILLAGE HALL
PROJECT	ETON WICK ROAD, ETON WICK, WINDSOR, BERKSHIRE SL4 6LT
DRAWING NO.	EW-1-LDM
SCALE	1:50
DRAWING	DIMENSIONAL FLOOR PLAN
DATE	01/02/11
DRAWN BY	MEE
REV.	.
COPYRIGHT	2001